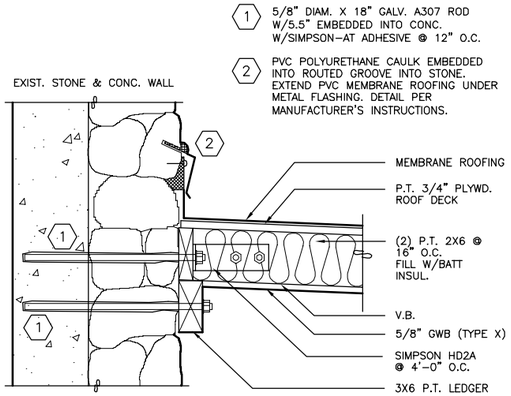

A ROOF/WALL CONNECTION DETAIL (TYP.)
Scale: 1–1/2" = 1'–0" D:\CAD\0302\DETAILS

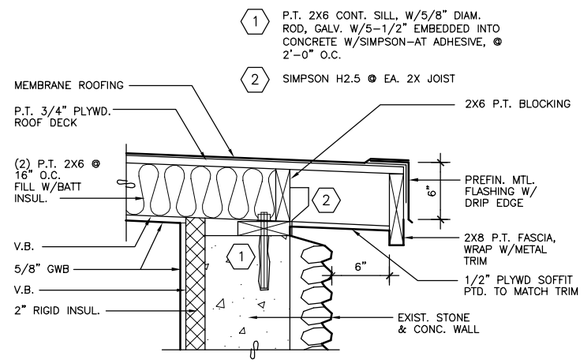

B ROOF/WALL CONNECTION DETAIL (TYP.)
Scale: 1–1/2" = 1'–0" D:\CAD\0302\DETAILS

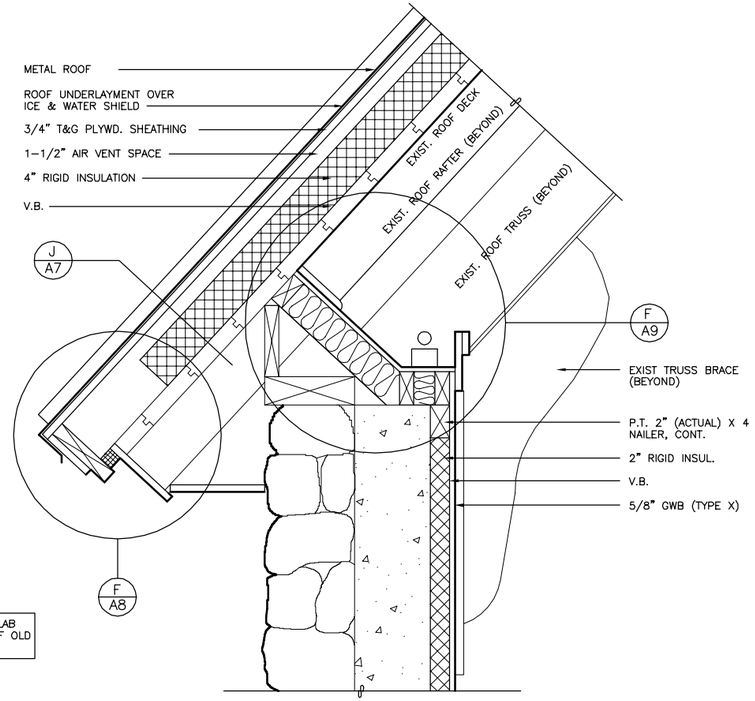

C ROOF EAVE DETAIL (TYP.)
Scale: 1–1/2" = 1'–0" D:\CAD\0302\DETAILS

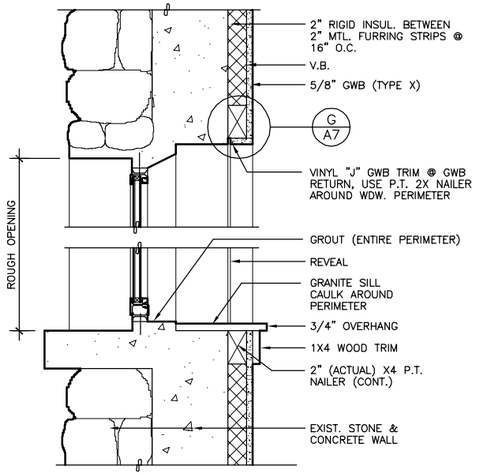

D WINDOW HEAD/SILL DETAIL (TYP.)
Scale: 1–1/2" = 1'–0" D:\CAD\0302\DETAILS

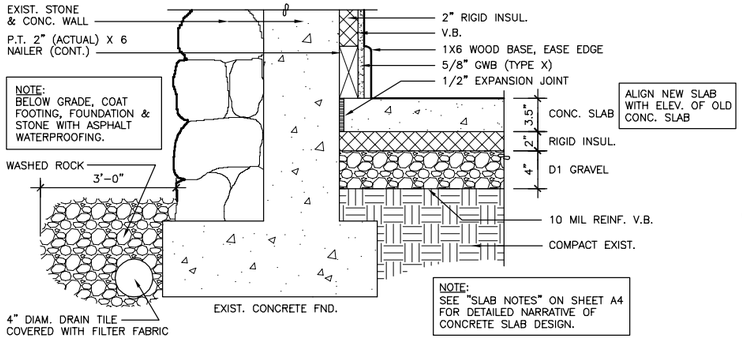

E FLOOR/WALL DETAIL (TYP.)
Scale: 1–1/2" = 1'–0" D:\CAD\0302\DETAILS

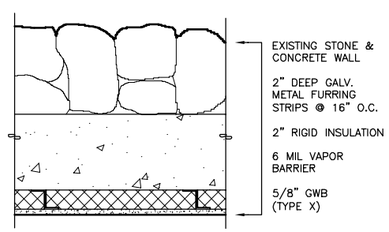

F FURRED WALL DETAIL (TYP.)
Scale: 1–1/2" = 1'–0" D:\CAD\0302\DETAILS

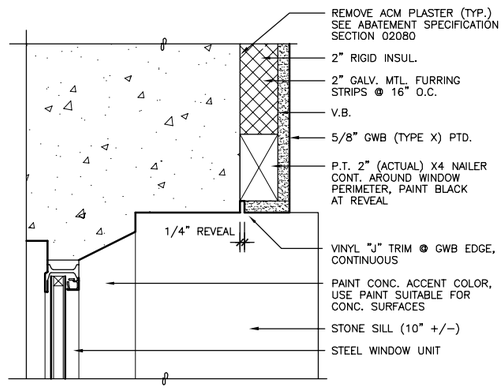

G WINDOW JAMB/REVEAL DETAIL
Scale: 3" = 1'–0" D:\CAD\0302\DETAILS

NOTES

ALIGN NEW 2X6'S WITH EXISTING ROOF RAFTERS.

ATTACH THE 2X6'S TO THE EXISTING ROOF DECK WITH SIMPSON HGA10 CLIPS. 1/4" DIAM. ATTACHMENT SCREWS SHOULD NOT BE LONGER THAN THE EXISTING DECK THICKNESS. INSTALL CLIPS AT THE FOLLOWING LOCATIONS: WITHIN 12 INCHES OF EAVE, THEN 3 FEET FROM 1ST CLIP THEN AT 6 FEET ON CENTER TOWARDS THE RIDGE WITH LAST CLIP AT RIDGE. ALTERNATE SIDES OF 2X6.

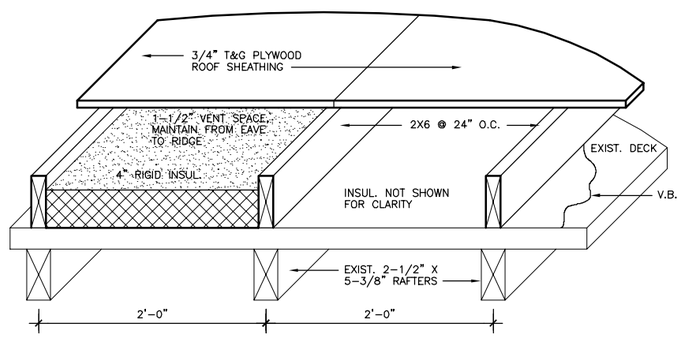

J ROOF INSULATION/DECK DETAIL (TYP.)
Scale: 1–1/2" = 1'–0" D:\CAD\0302\DETAILS

0 4" 8" 16" 24"
1–1/2""= 1'–0"

0 2" 4" 8" 12"
3"= 1'–0"

■ A.E. Rogers
ARCHITECTS, LL
P.O. Box 34401 • Juneau, Alaska 998
Tele 907.789.7589 Fax 907.789.16

STATE OF ALASKA 49th Alan E. Rogers No. A–5582 REGISTERED PROFESSIONAL ARCHITECT

CBJ BLDG. Permit No. BLD2003-00762

CONSTRUCTION DOCUMENTS

Shrine of St. Therese CHAPEL RENOVATION

Catholic Diocese of Juneau
419 6th Street
Juneau, Alaska 99801

Number	Date	By	Description of Revisions

Sheet Title: DETAILS

Scale AS SHOWN (11 X 17 = HALF SCALE)
Designed AER Drawn AER
Date DEC. 15, 2003 Checked AER
Approved By AER Job Number 0302

Sheet Number: A7 OF 1